DETAIL 1

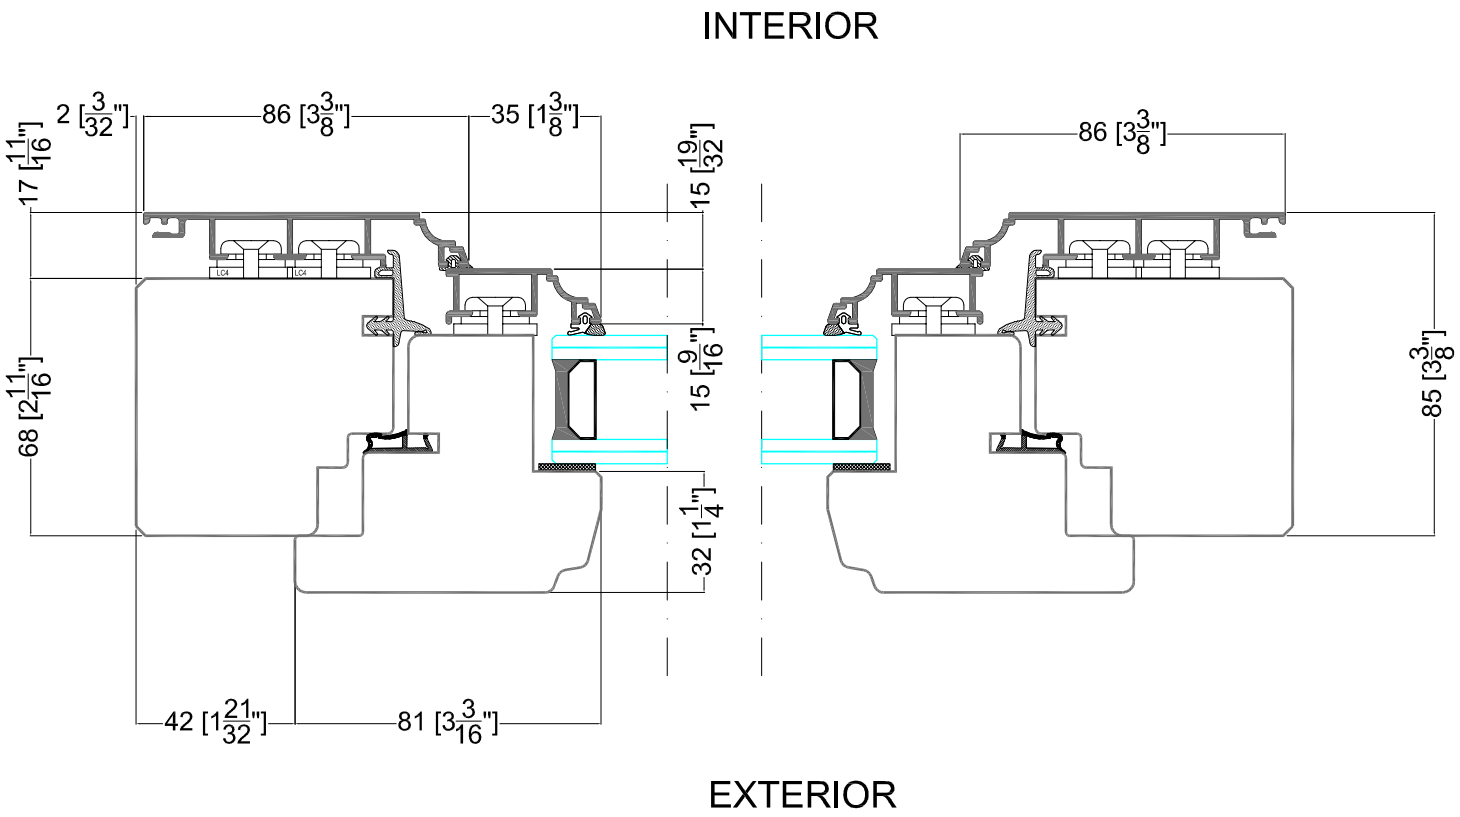

DETAIL 2

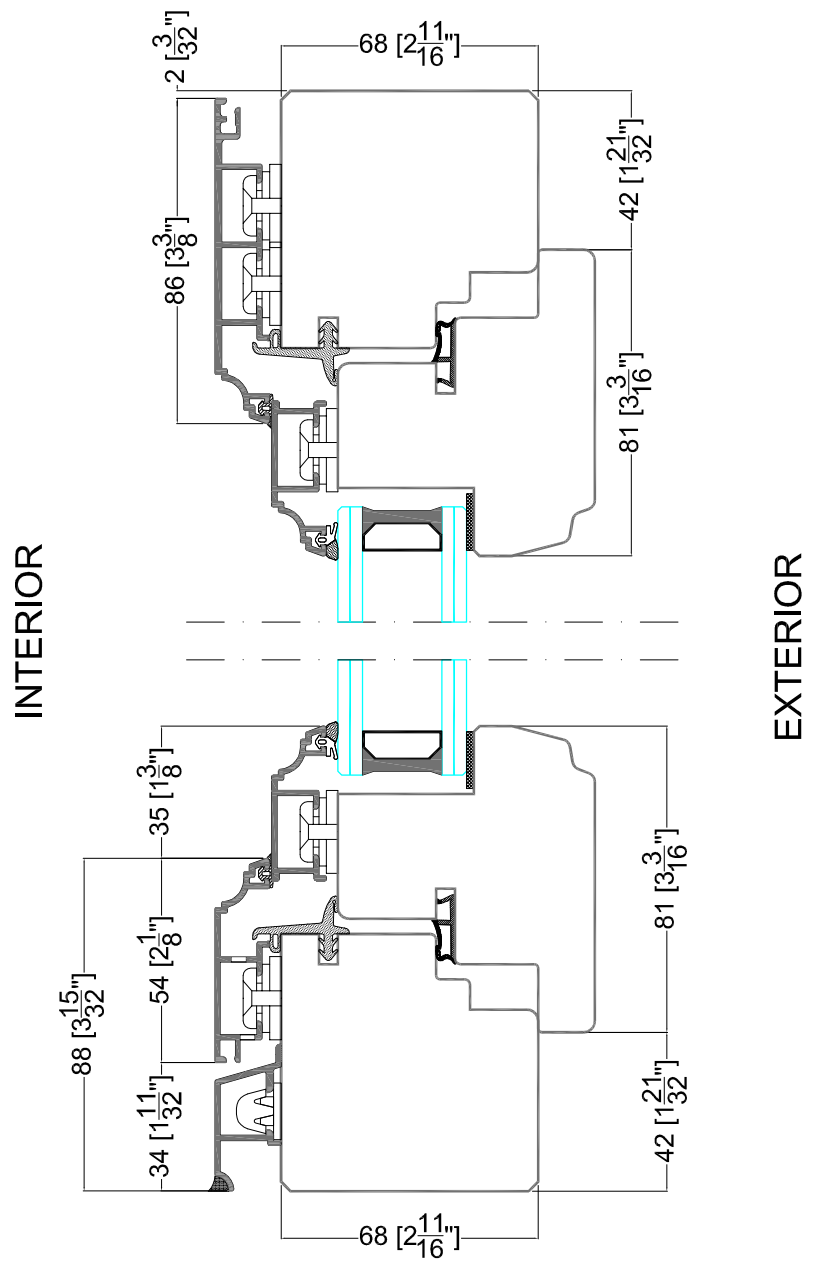

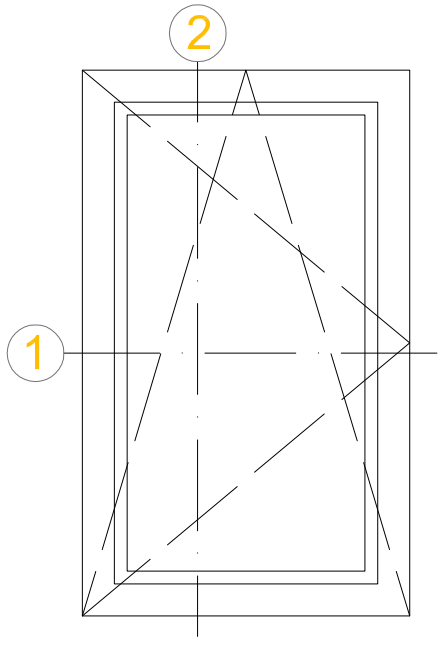

LEONARDO
WINDOWS & DOORS

LEO WA/WB Classic

Window & Door